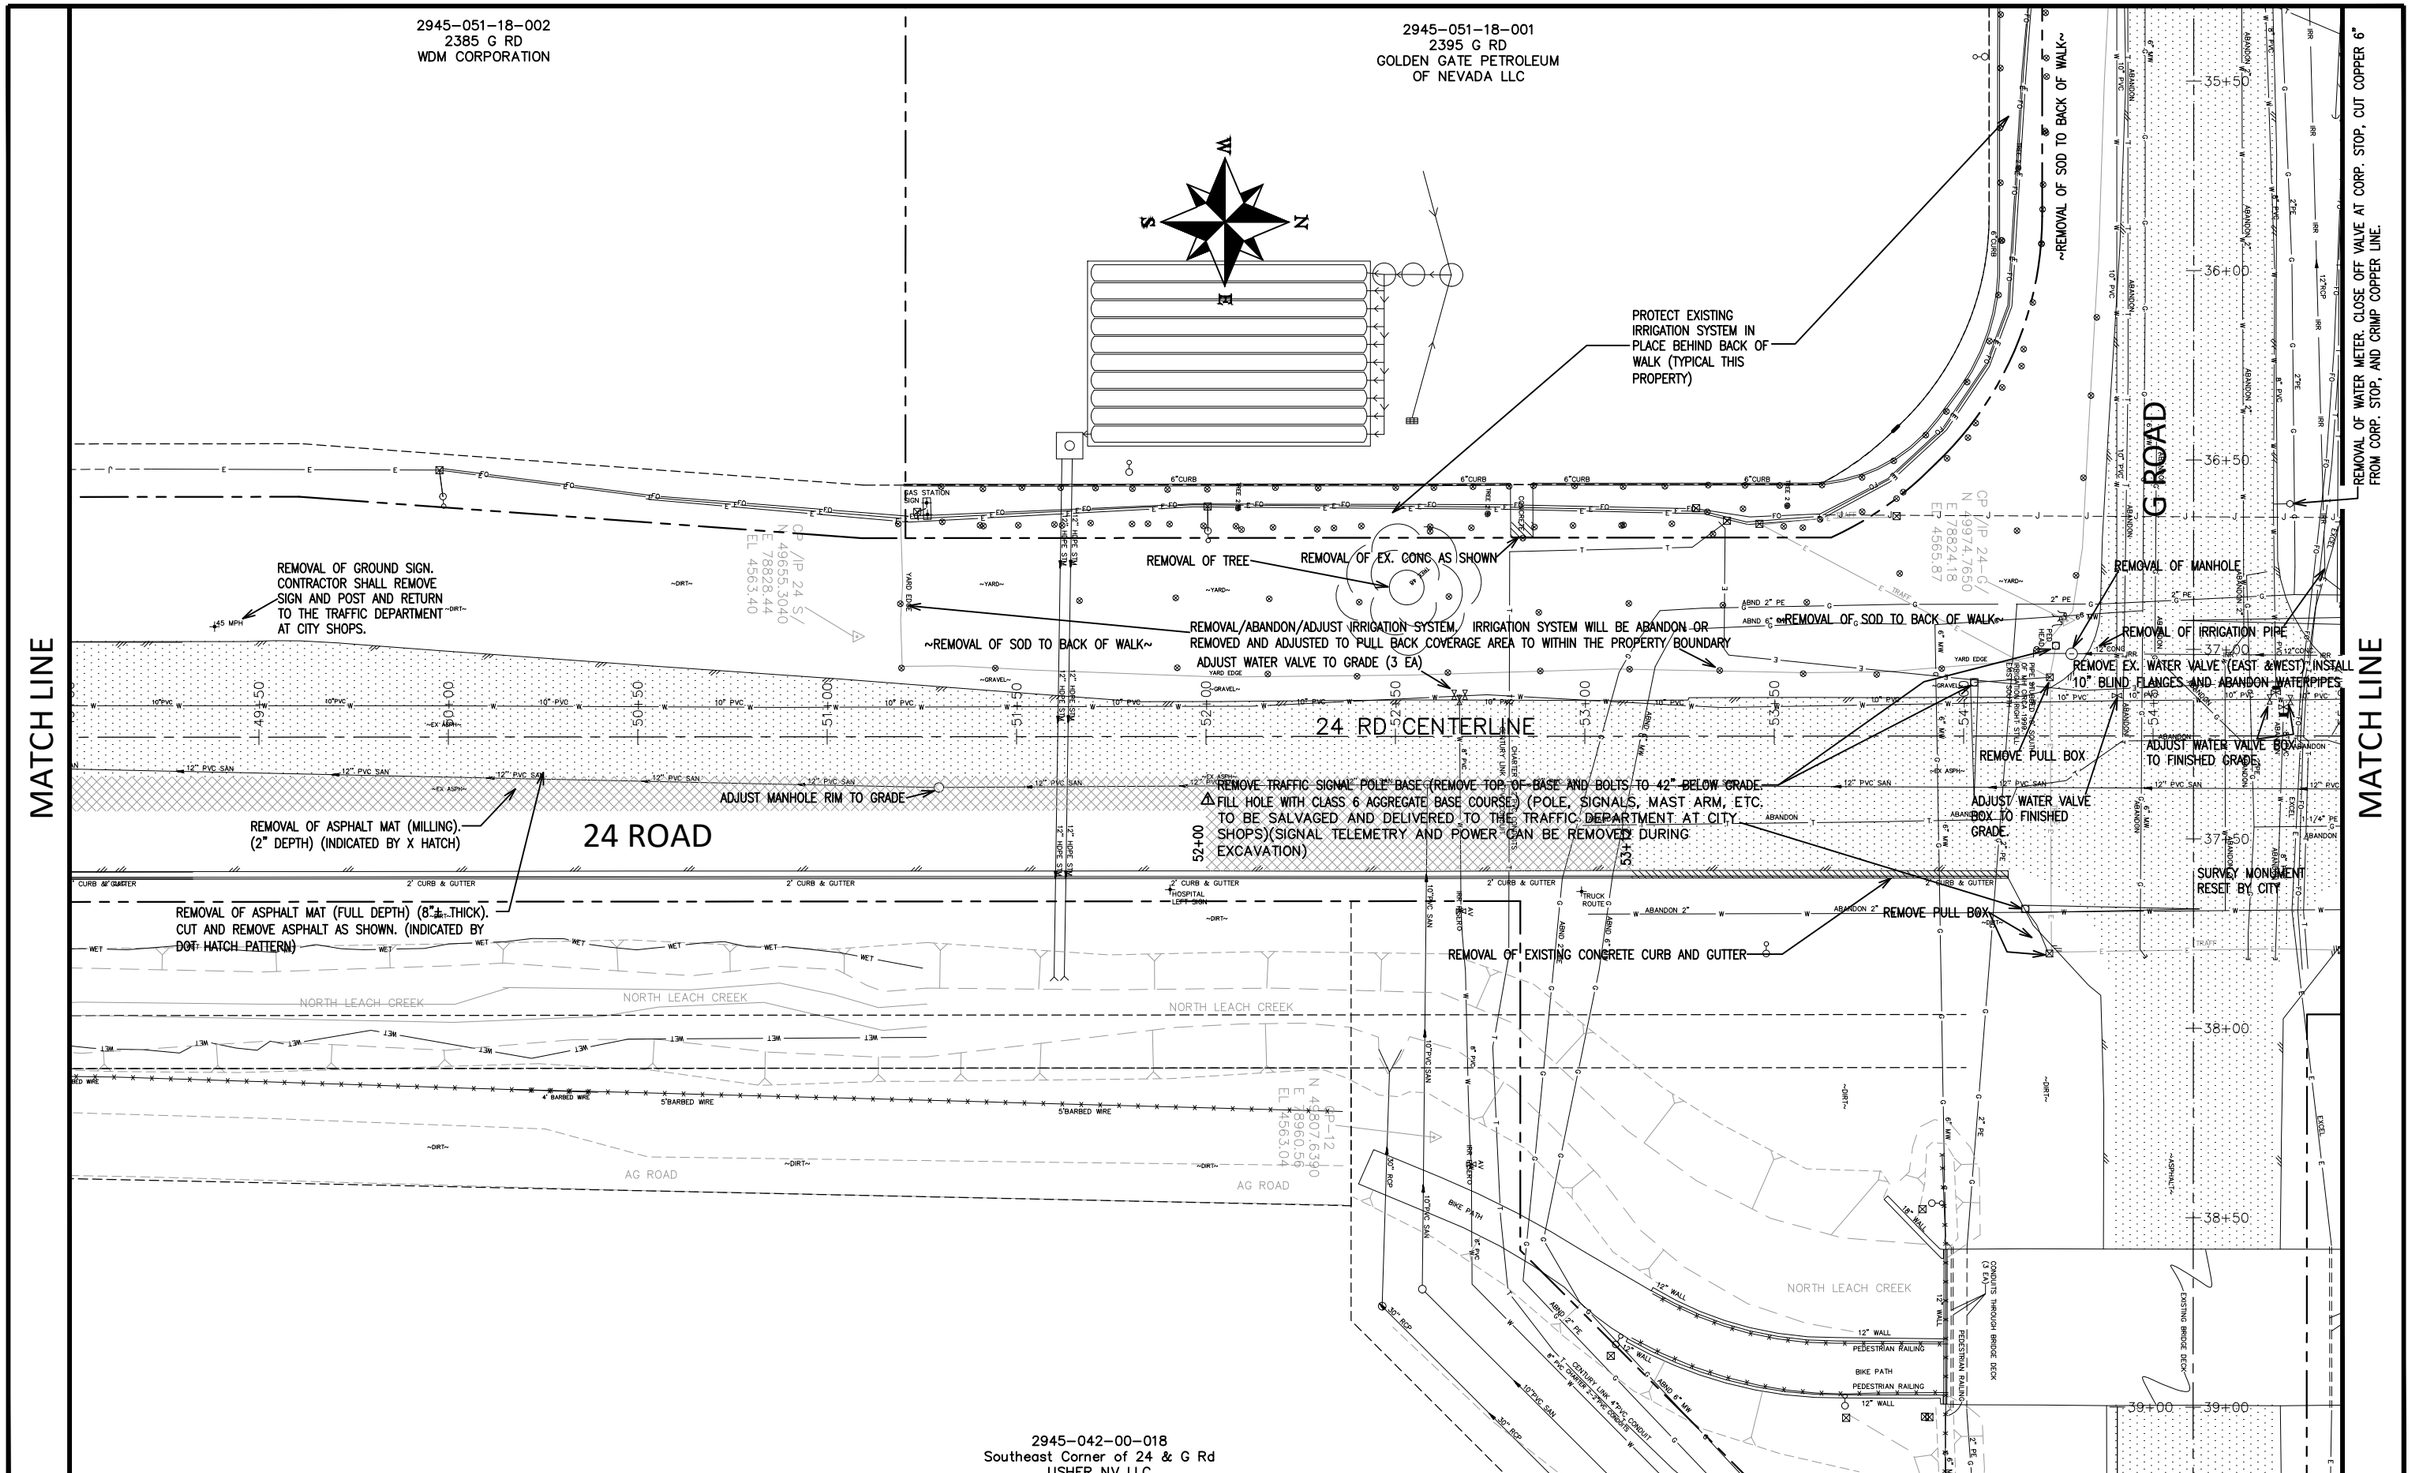

DESCRIPTION	DATE
REVISION 1 ADDENDUM 4	2022-11-17
REVISION 2	
REVISION 3	
REVISION 4	

DRAWN BY	JCS	DATE	2022
DESIGNED BY	JCS	DATE	2022
CHECKED BY	ALC/ER	DATE	2022
APPROVED BY	KAH	DATE	2022

SCALE 0 10 20 40

CITY OF Grand Junction COLORADO

PUBLIC WORKS
ENGINEERING DIVISION
PROJECT NO.207-F210302L

24 ROAD AND G ROAD
EXISTING CONDITIONS PLAN – 6

28

N:\Landproj\(24 Road and G Road Intersection)\dwg\EXISTING CONDITIONS PLAN.dwg, 11/22/2022 2:53:48 PM