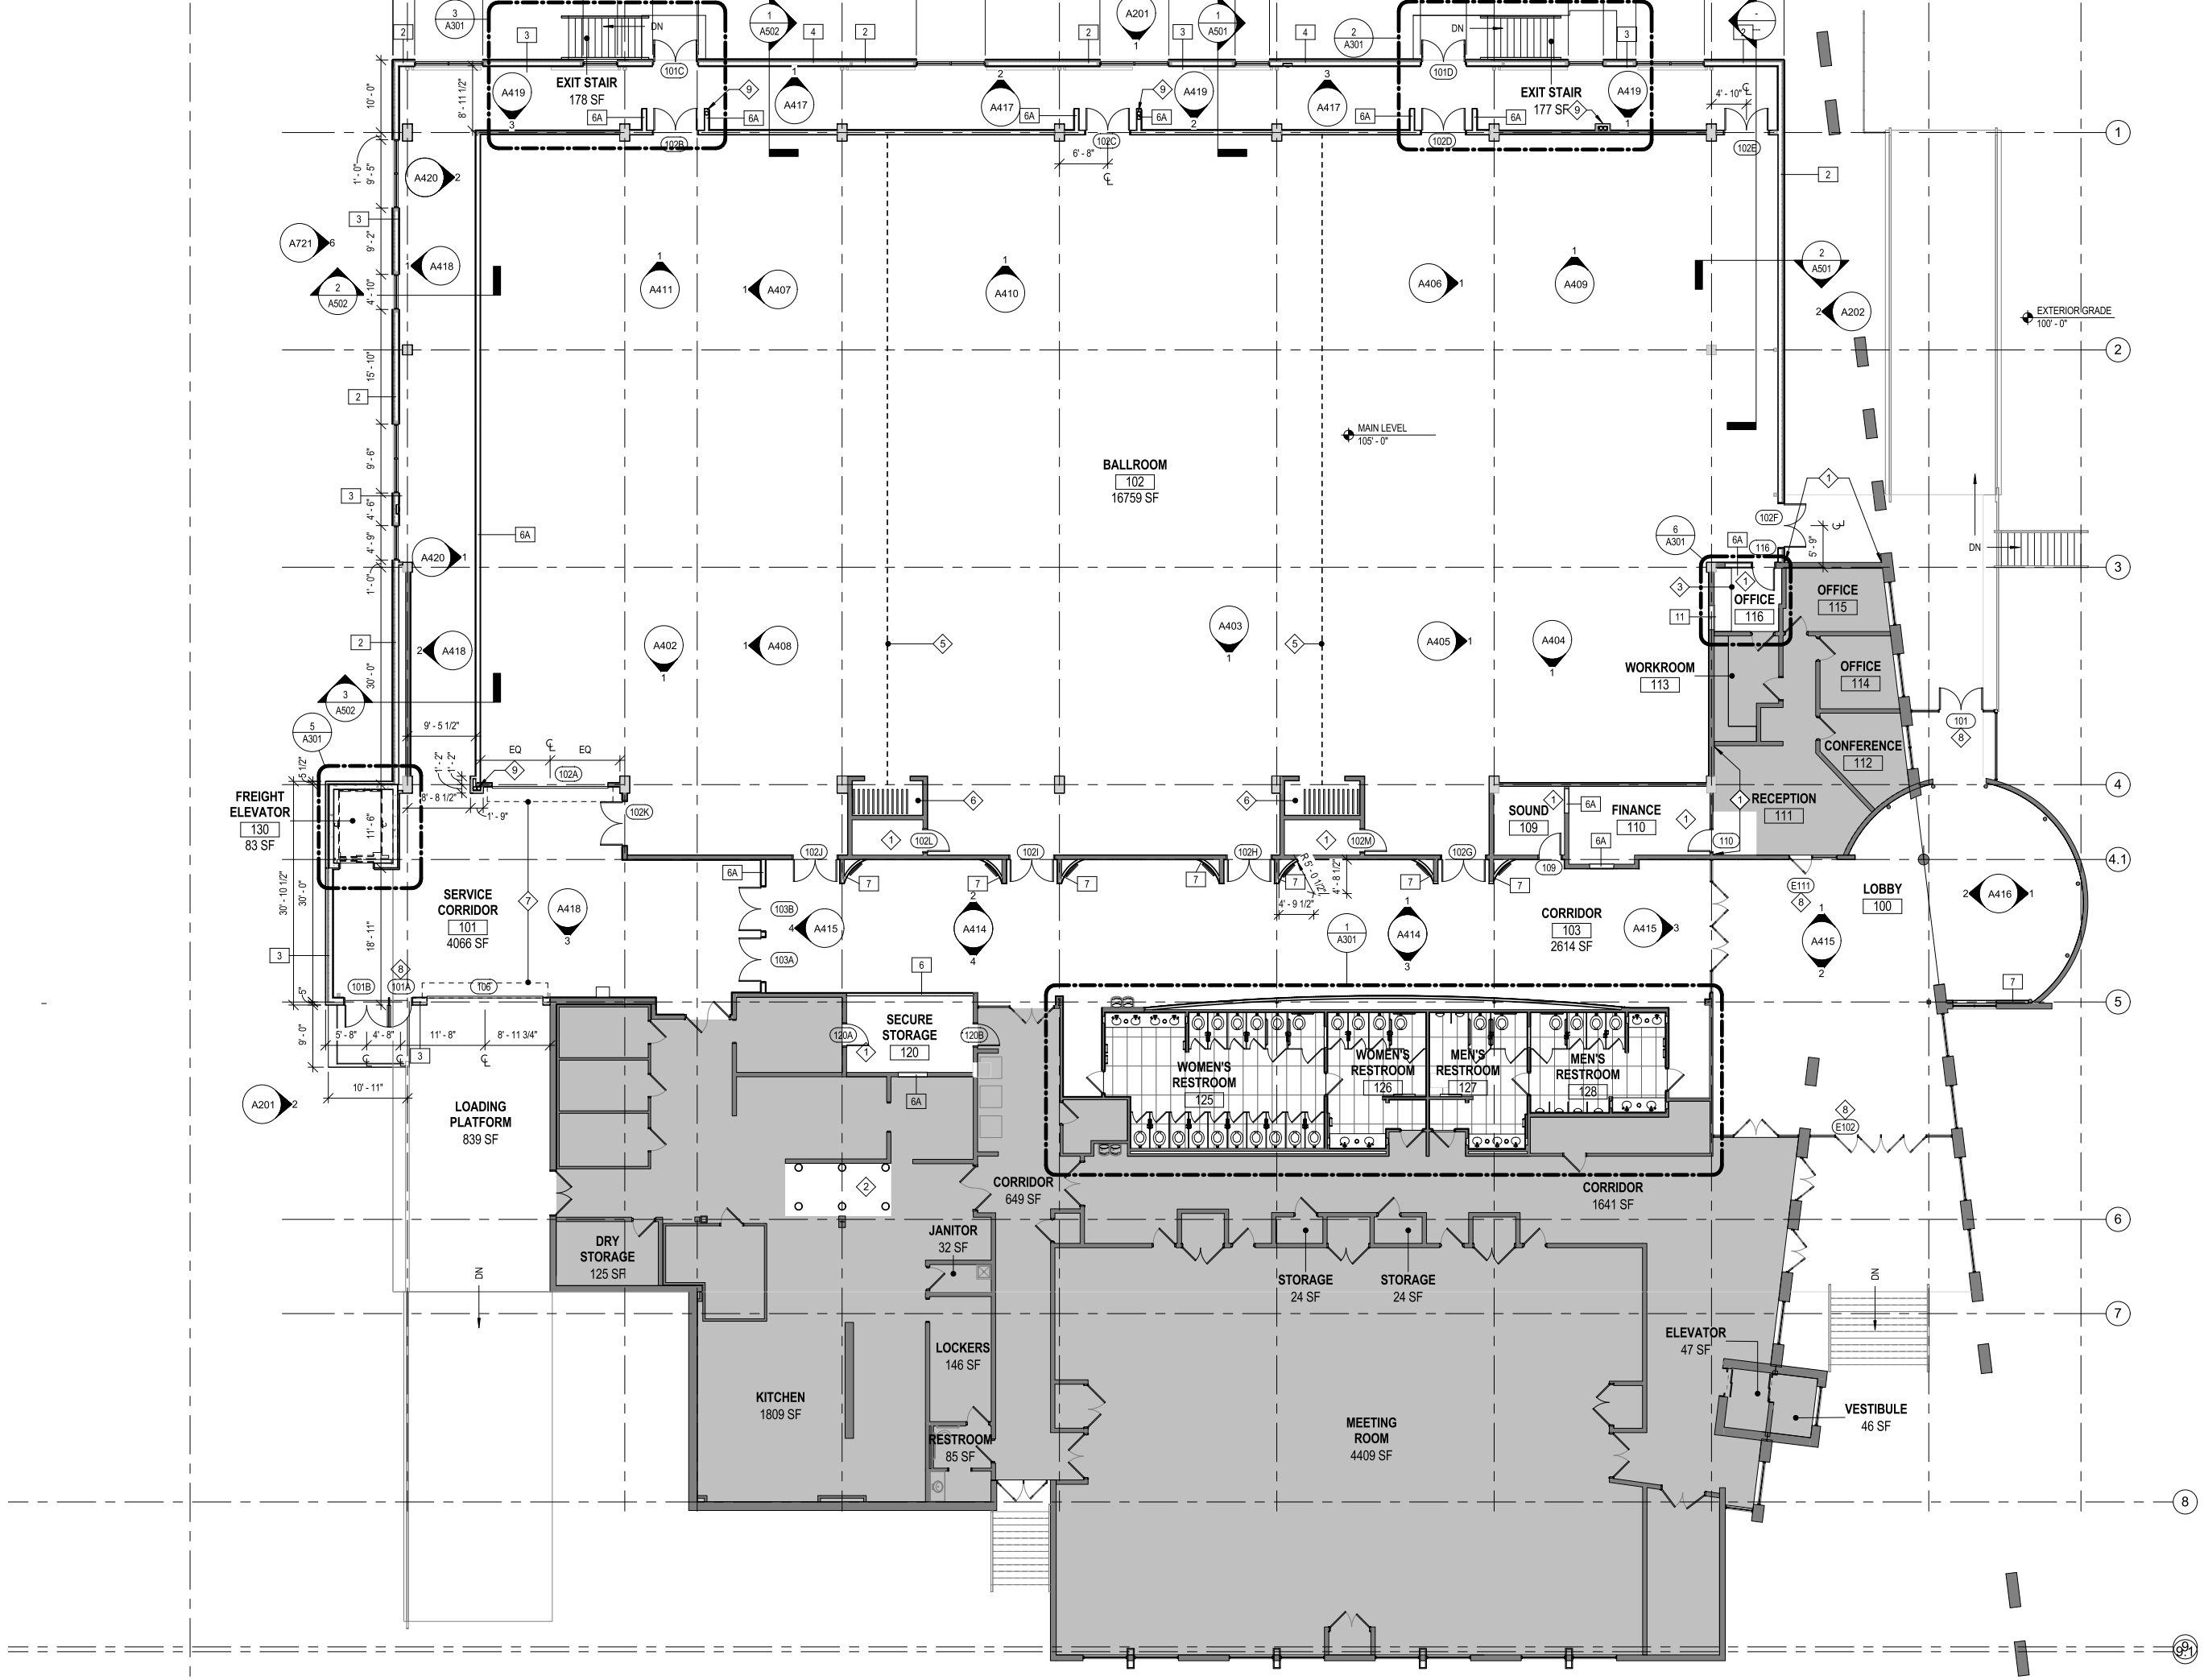
EXIT STAIR
178 SF
EXIT STAIR
177 SF
BALLROOM
102
16759 SF
MAIN LEVEL
105' - 0"
EXTERIOR GRADE
100' - 0"
FREIGHT ELEVATOR
130
83 SF
SERVICE CORRIDOR
101
4066 SF
LOADING PLATFORM
839 SF
SECURE STORAGE
120
DRY STORAGE
125 SF
JANITOR
32 SF
LOCKERS
146 SF
KITCHEN
1809 SF
RESTROOM
85 SF
CORRIDOR
649 SF
WOMEN'S RESTROOM
125
WOMEN'S RESTROOM
126
MEN'S RESTROOM
127
MEN'S RESTROOM
128
CORRIDOR
1641 SF
STORAGE
24 SF
STORAGE
24 SF
MEETING ROOM
4409 SF
ELEVATOR
47 SF
VESTIBULE
46 SF
WORKROOM
113
OFFICE
116
OFFICE
115
OFFICE
114
CONFERENCE
112
RECEPTION
111
SOUND
109
FINANCE
110
CORRIDOR
103
2614 SF
LOBBY
100