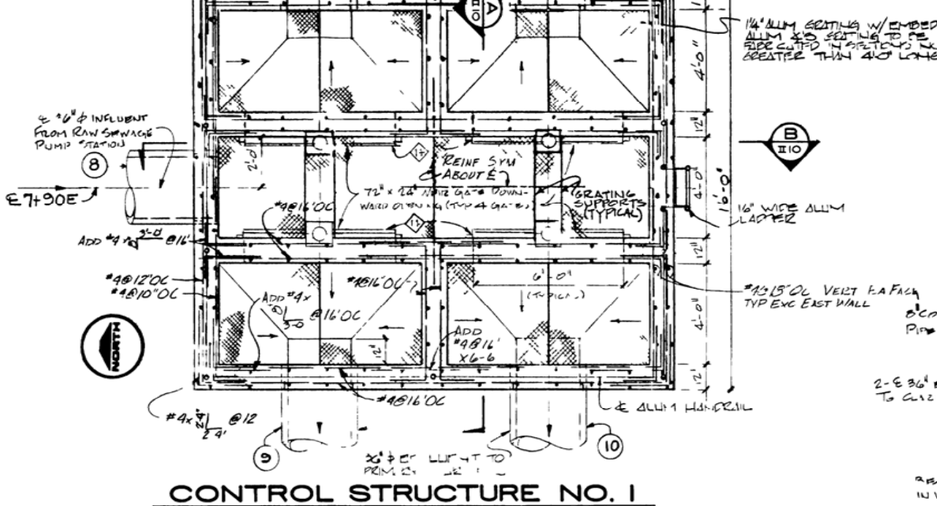

CONTROL STRUCTURE NO. 1

SCALE 3/8 =1-0

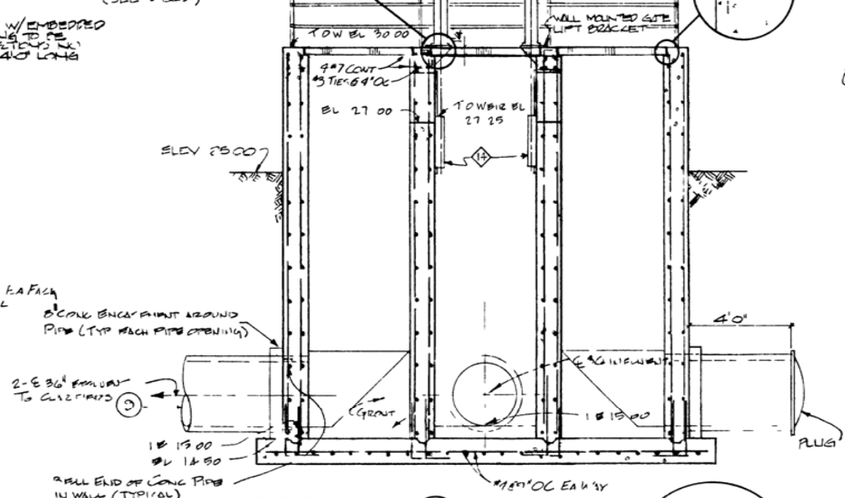

SECTION A

SCALE 3/8 =1-0

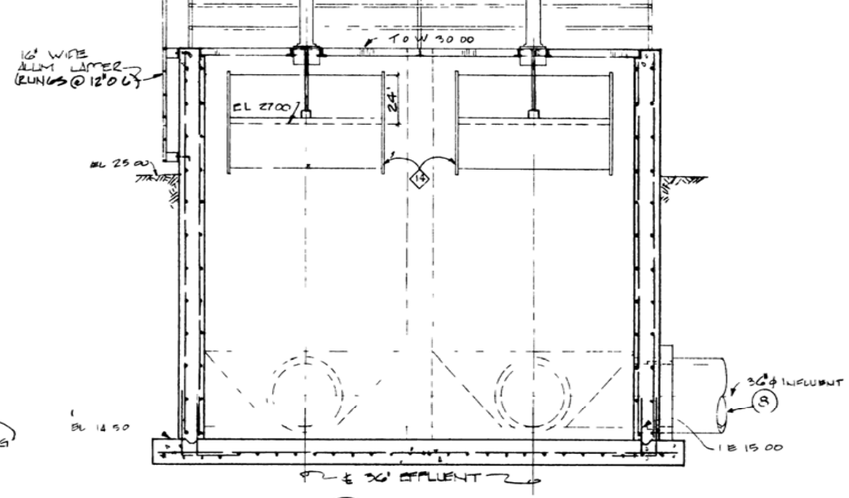

SECTION B

SCALE 3/8 =1-0

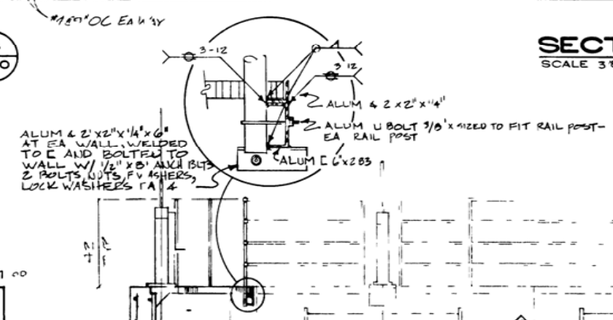

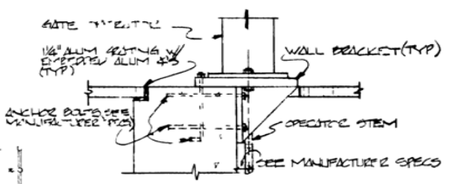

DETAIL 3

NO SCALE

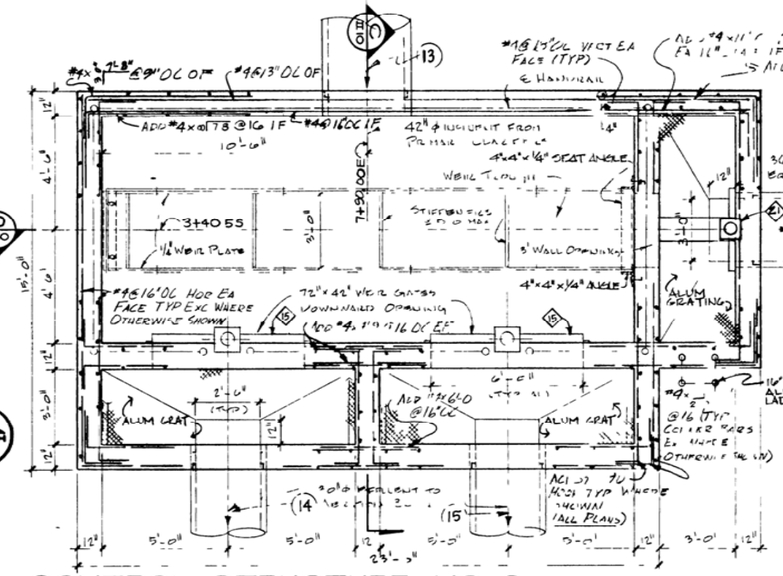

CONTROL STRUCTURE NO. 2

SCALE 3/8 =1-0

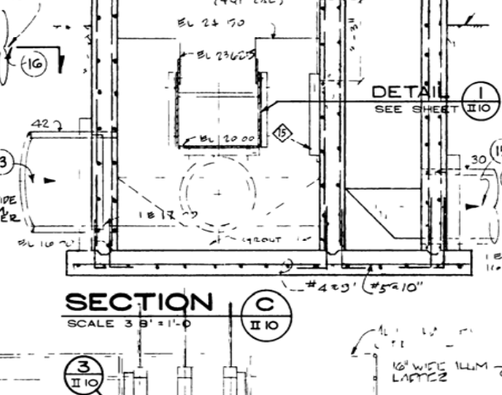

SECTION C

SCALE 3/8 =1-0

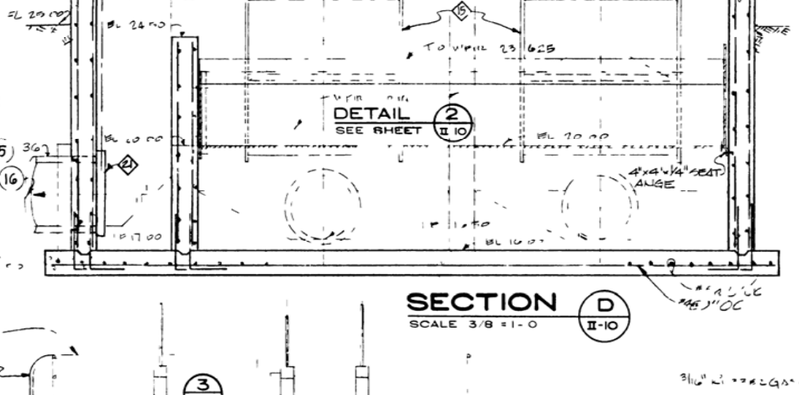

SECTION D

SCALE 3/8 =1-0

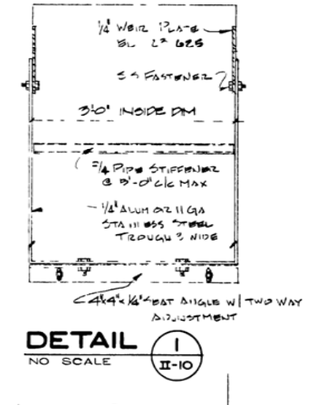

DETAIL 1

NO SCALE

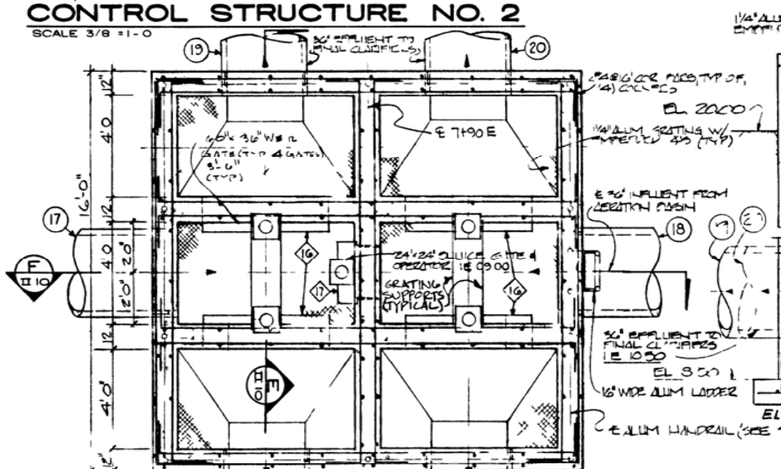

SECTION E

SCALE 3/8 =1-0

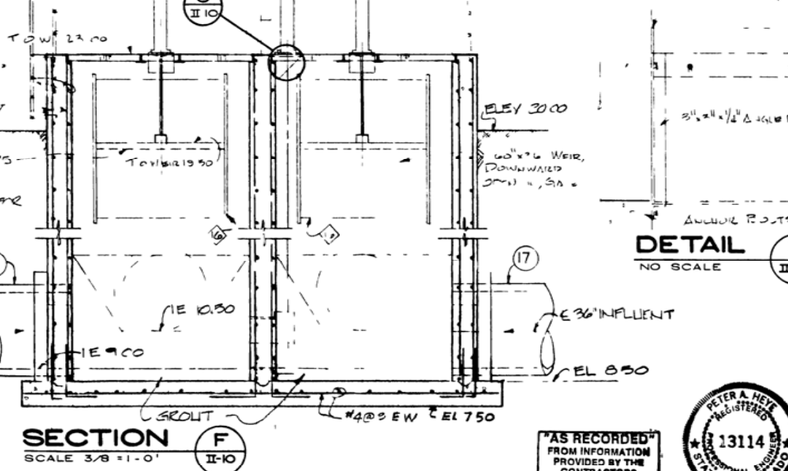

SECTION F

SCALE 3/8 =1-0

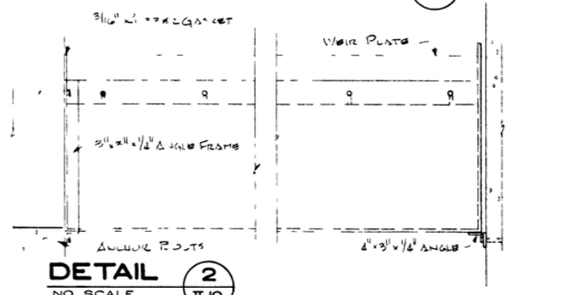

DETAIL 2

NO SCALE

"AS RECORDED" FROM INFORMATION PROVIDED BY THE CONTRACTORS DATE MAY 2005

PETER A. HEYE REGISTERED PROFESSIONAL ENGINEER 13114 STATE OF COLORADO

GRAND JUNCTION / MESA COUNTY, COLORADO

PERSIGO WASH WASTEWATER TREATMENT PLANT

SECTION II — SITE WORK

CONTROL STRUCTURES NO 1, NO 2 & NO 3

PLANS SECTIONS DETAILS

HENNINGSON, DURHAM & RICHARDSON, INC.