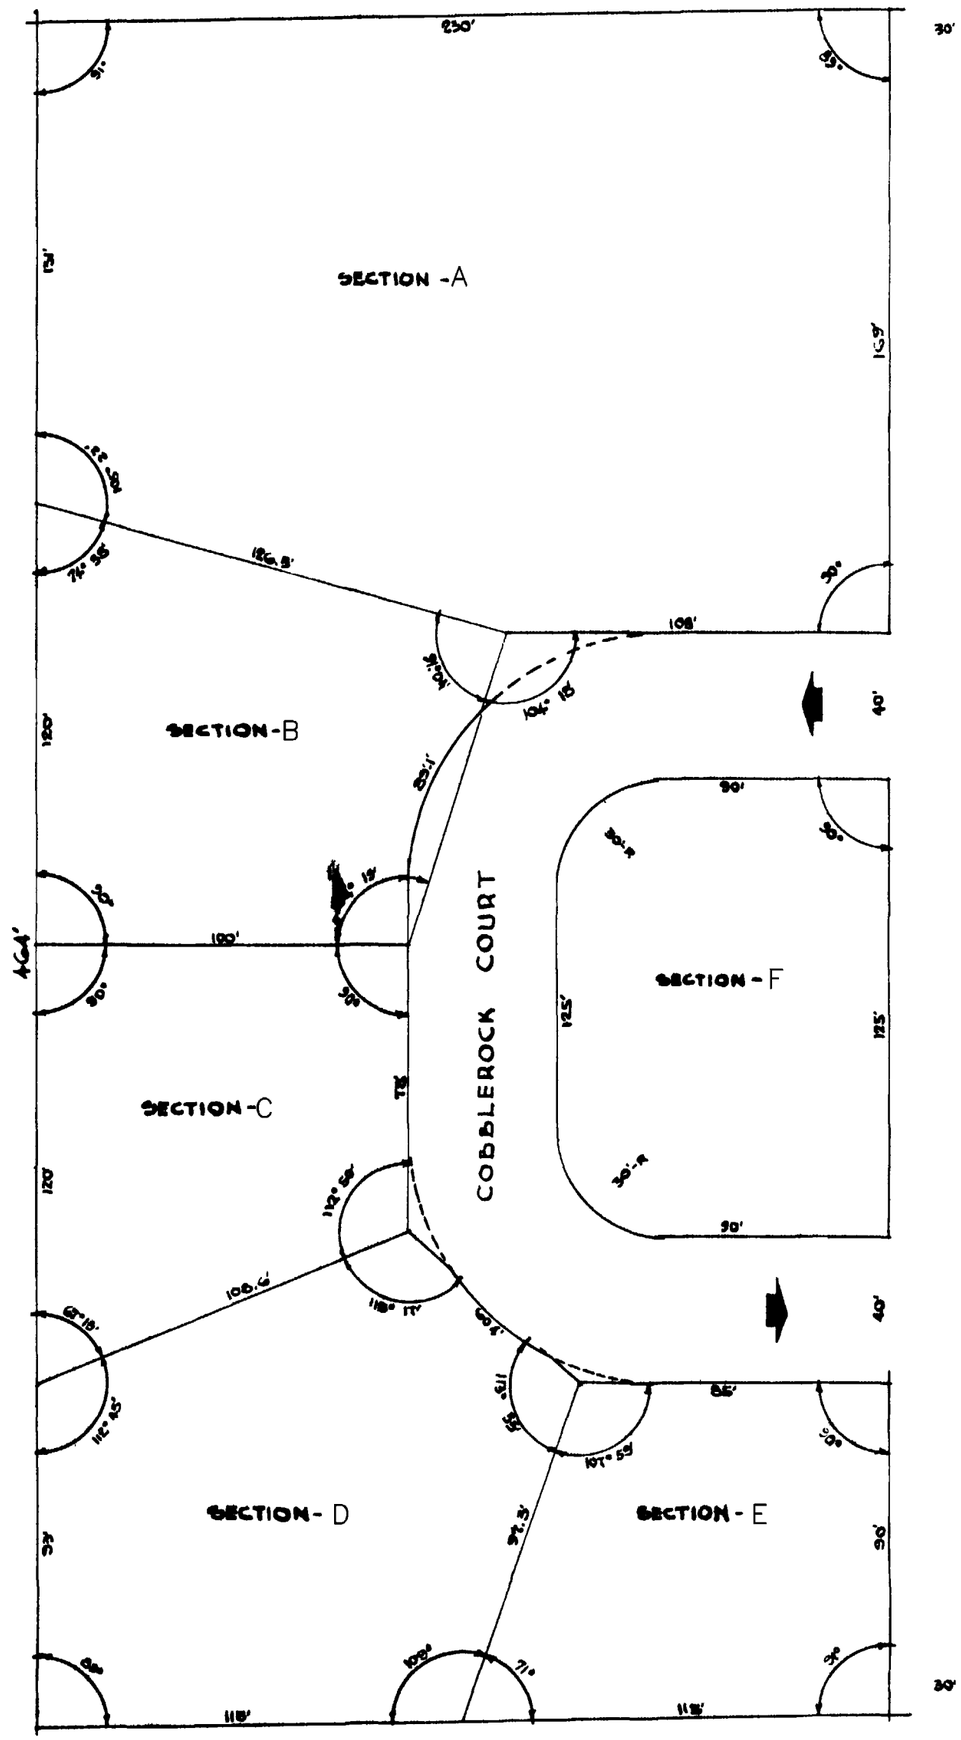


KNOW ALL MEN BY THESE PRESENTS:

THAT VOLNEY F. DE RUSH AND FREIDA M. DE RUSH, being the OWNERS OF THE FOLLOWING DISCRIBED LAND; THE SOUTH 464 FEET OF LOT 8 OF SUNSET HILLS SUBDIVISION, HAVE CAUSED THE SAME TO BE SURVEYED AND PLATTED AS SHOWN HEREON, HAVE NAMED THE SAME DE RUSH ADDITION TO SUNSET HILLS SUBDIVISION AND DO HEREBY DEDICATE THE STREET TO USE OF THE PUBLIC FOREVER. IN WITNESS WHEREOF WE HAVE HEREUNTO PLACED OUR HANDS.

Volney F. De Rush

Freida M. De Rush

STATE OF COLORADO
COUNTY OF MESA } SS

THE FOREGOING INSTRUMENT WAS ACKNOWLEGED BEFORE ME THIS 16th DAY OF MAY AD 1958 BY VOLNEY F. DE RUSH AND FREIDA M. DE RUSH

MY COMMISSION EXPIRES, August 17, 1958

NOTARY PUBLIC

I HEREBY CERTIFY THAT THIS IS A TRUE AND CORRECT PLAT OF SURVEY OF THE ABOVE DISCRIBED LAND AND THE SUBDIVISION OF THE SAME.

Roger C. Head

REGISTERED SURVEYOR

APPROVED BY THE MESA COUNTY PLANNING COMMISSION.

Roy Rankin
Chairman

APPROVED BY THE BOARD OF COUNTY COMMISSIONERS OF MESA COUNTY COLORADO.

Henry J. Tupper

N

SCALE — 1" = 40'-0"

MESA COUNTY COLORADO

# DE RUSH ADDITION TO SUNSET HILLS SUBDIVISION

SECTION 26 T. 1 N. R. 1 W.

01016901.tif