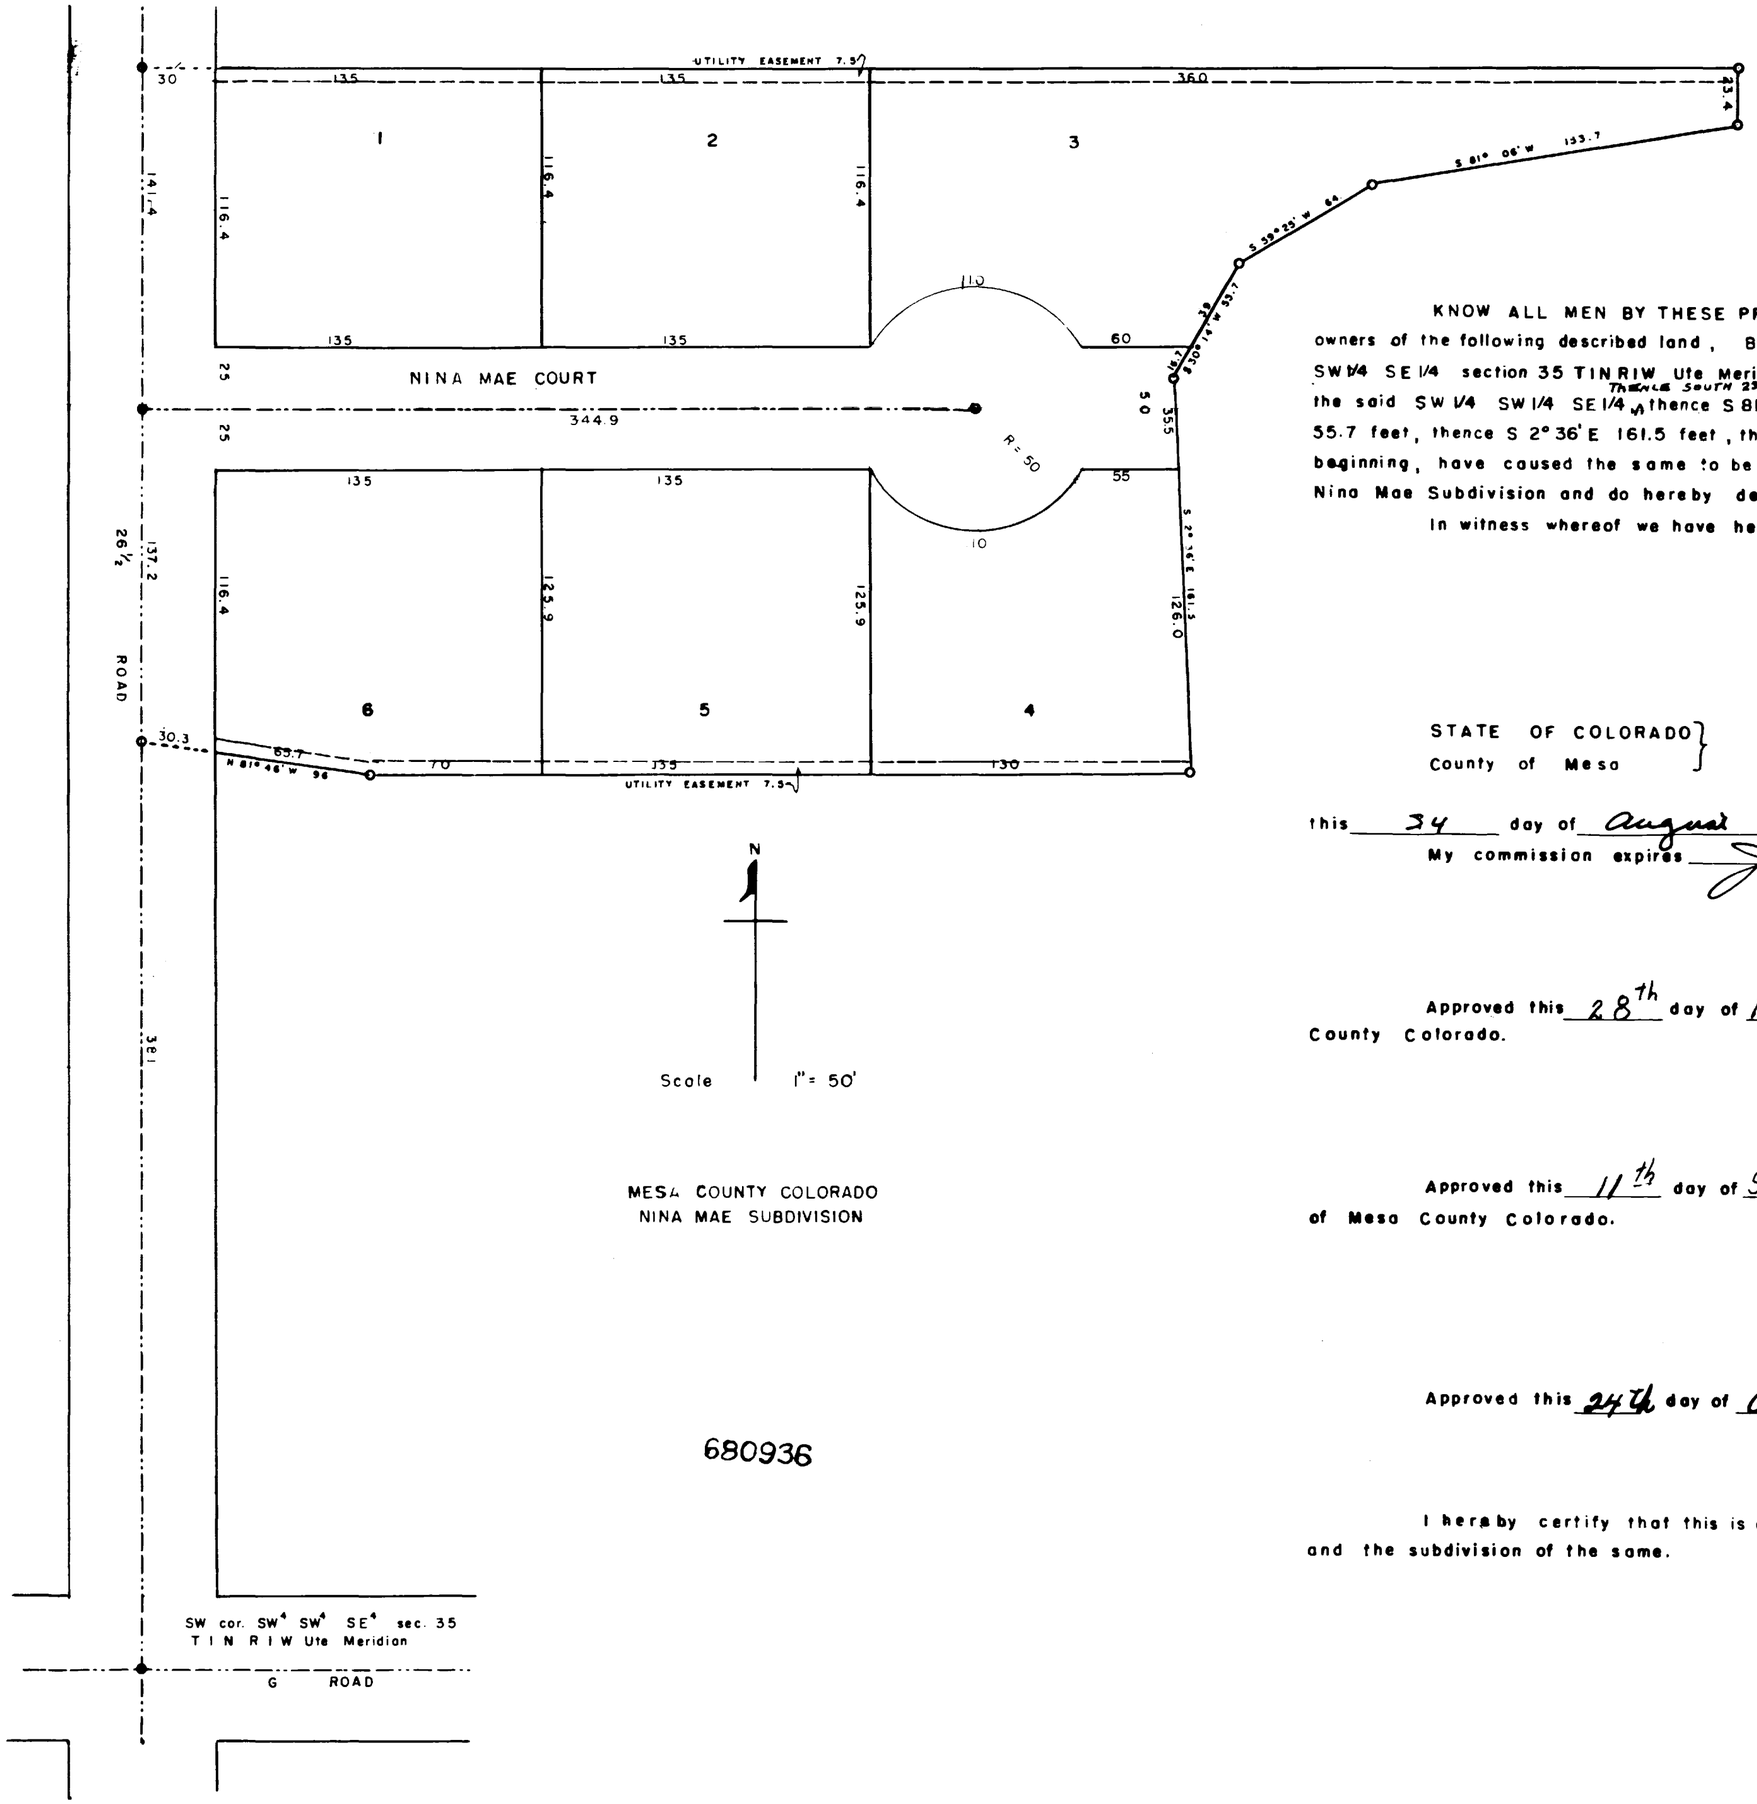

MESA COUNTY COLORADO
NINA MAE SUBDIVISION

680936

KNOW ALL MEN BY THESE PRESENTS: That August A. Storey and Nina Mae Storey being the owners of the following described land, Beginning at a point 381 feet North of the SW corner of the SW1/4 SW1/4 SE1/4 section 35 T1N R1W Ute Meridian, thence North 278.6 feet, thence East to the NE corner of the said SW1/4 SW1/4 SE1/4 Thence South 23.4 feet, thence S 81°06'W 153.7 feet, thence S 59° 25'W 64 feet, thence S 30° 14' W 55.7 feet, thence S 2° 36'E 161.5 feet, thence West 335 feet, thence N 81° 46'W 96 feet to the point of beginning, have caused the same to be surveyed and platted as shown hereon, have named said place Nina Mae Subdivision and do hereby dedicate the Streets and Easements to the use of the public forever.

In witness whereof we have hereunto placed our hands.

August A. Storey

Nina Mae Storey

STATE OF COLORADO }
County of Mesa } SS

The foregoing was acknowledged before me this 24 day of August A.D. 1956 by August A. Storey and Nina Mae Storey

My commission expires July 1, 1957

Notary Public

Approved this 28th day of August A.D. 1956 by the Planning Commission of Mesa County Colorado.

Eugene Hansen
Chairman.

Approved this 11th day of September A.D. 1956 by the Board of County Commissioners of Mesa County Colorado.

Chairman.

Attest
County Clerk.

Approved this 24th day of August A.D. 1956 by the Crest Ridge Planning Commission.

Charlie Plank
Chairman

I hereby certify that this is a true and correct plat of survey of the above described land and the subdivision of the same.

County Surveyor

01109201.tif