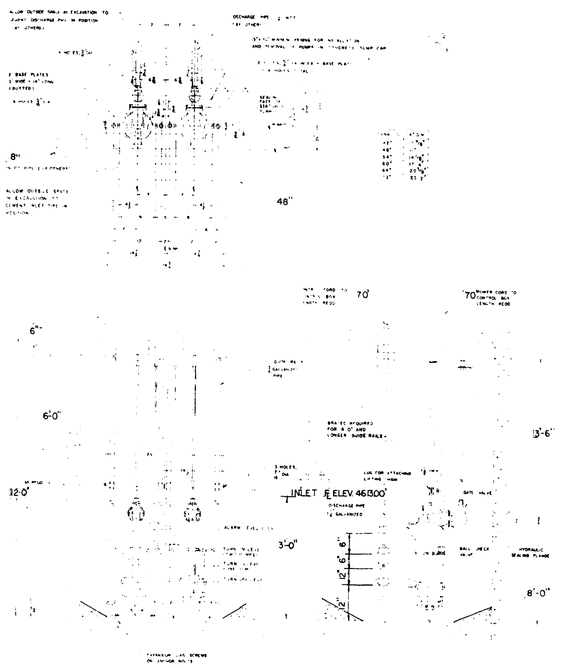

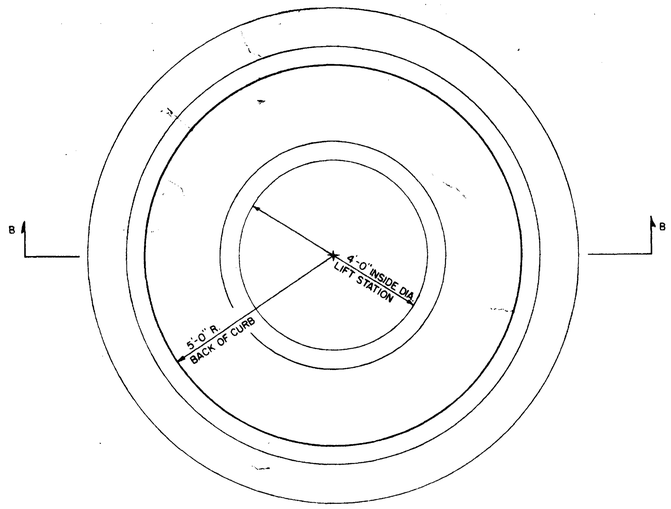

TOP VIEW LIFT STATION ISLAND

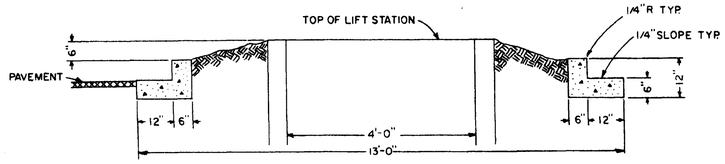

SECTION B-B

PARAGON ENGINEERING, INC.
Engineering Consultants
P.O. BOX 2872 · GRAND JUNCTION · COLORADO · 81501 · PHONE 243-8966

DATE MAY 1978
SCALE AS SHOWN

SANITARY SEWER LIFT STATION

HEATHRIDGE ESTATES
MESA COUNTY, COLORADO

SHEET
1
OF

02015104tif.tif