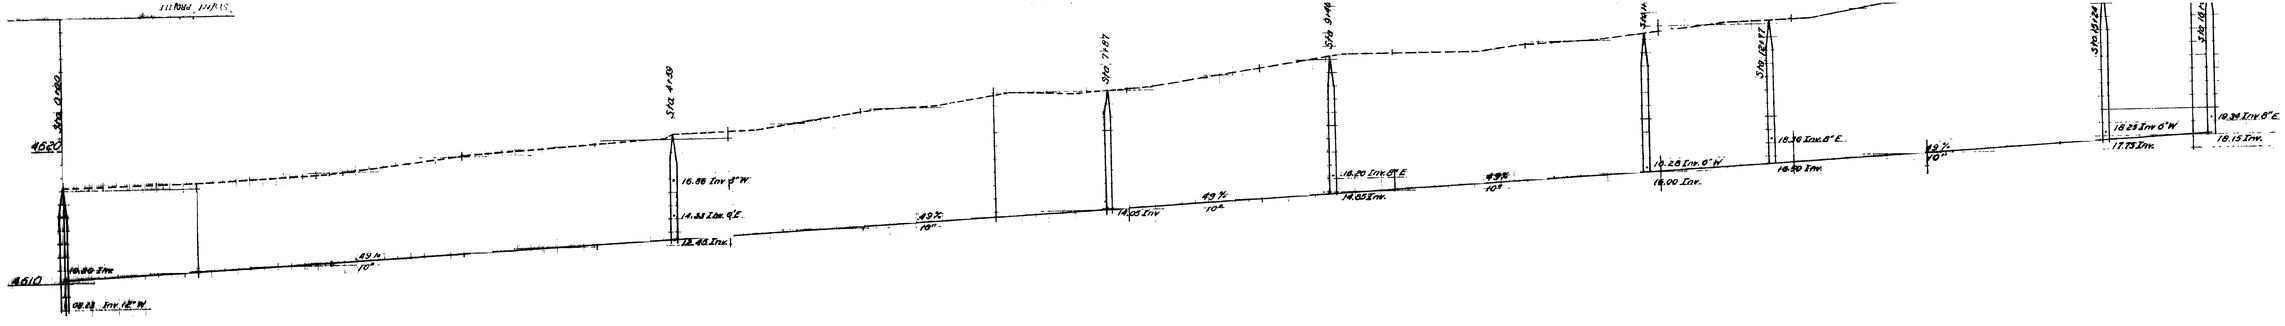

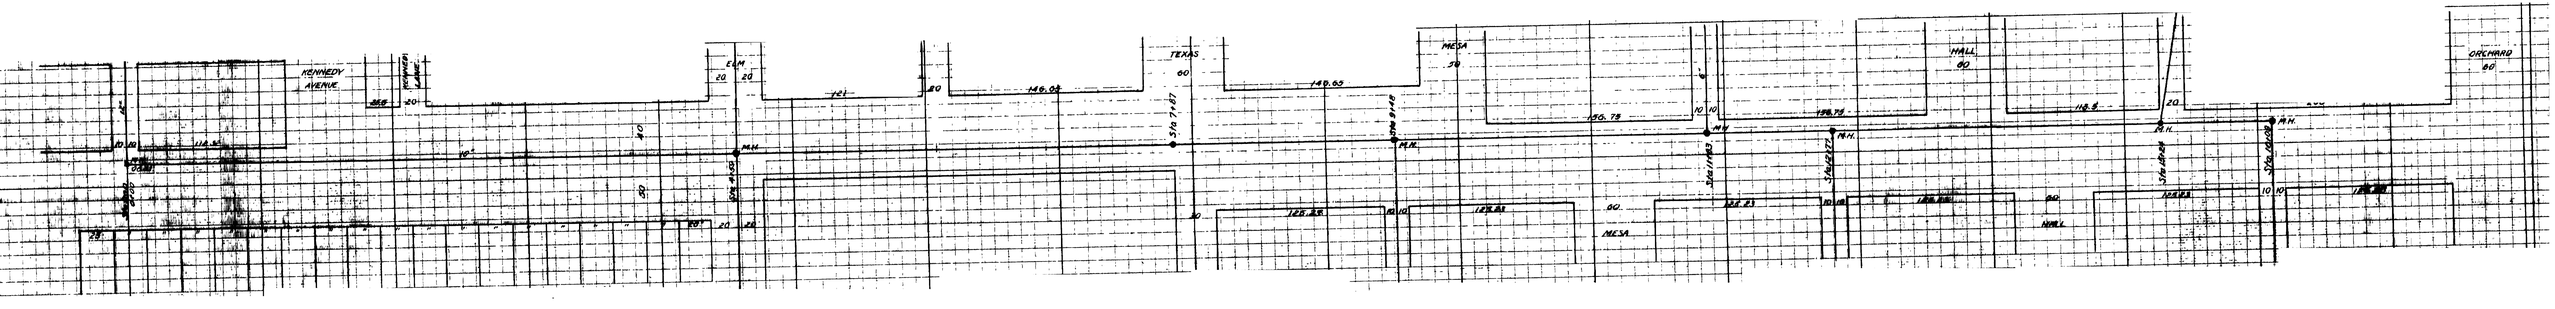

CANNELL AVENUE
Auating to Orchard

02093401.tif